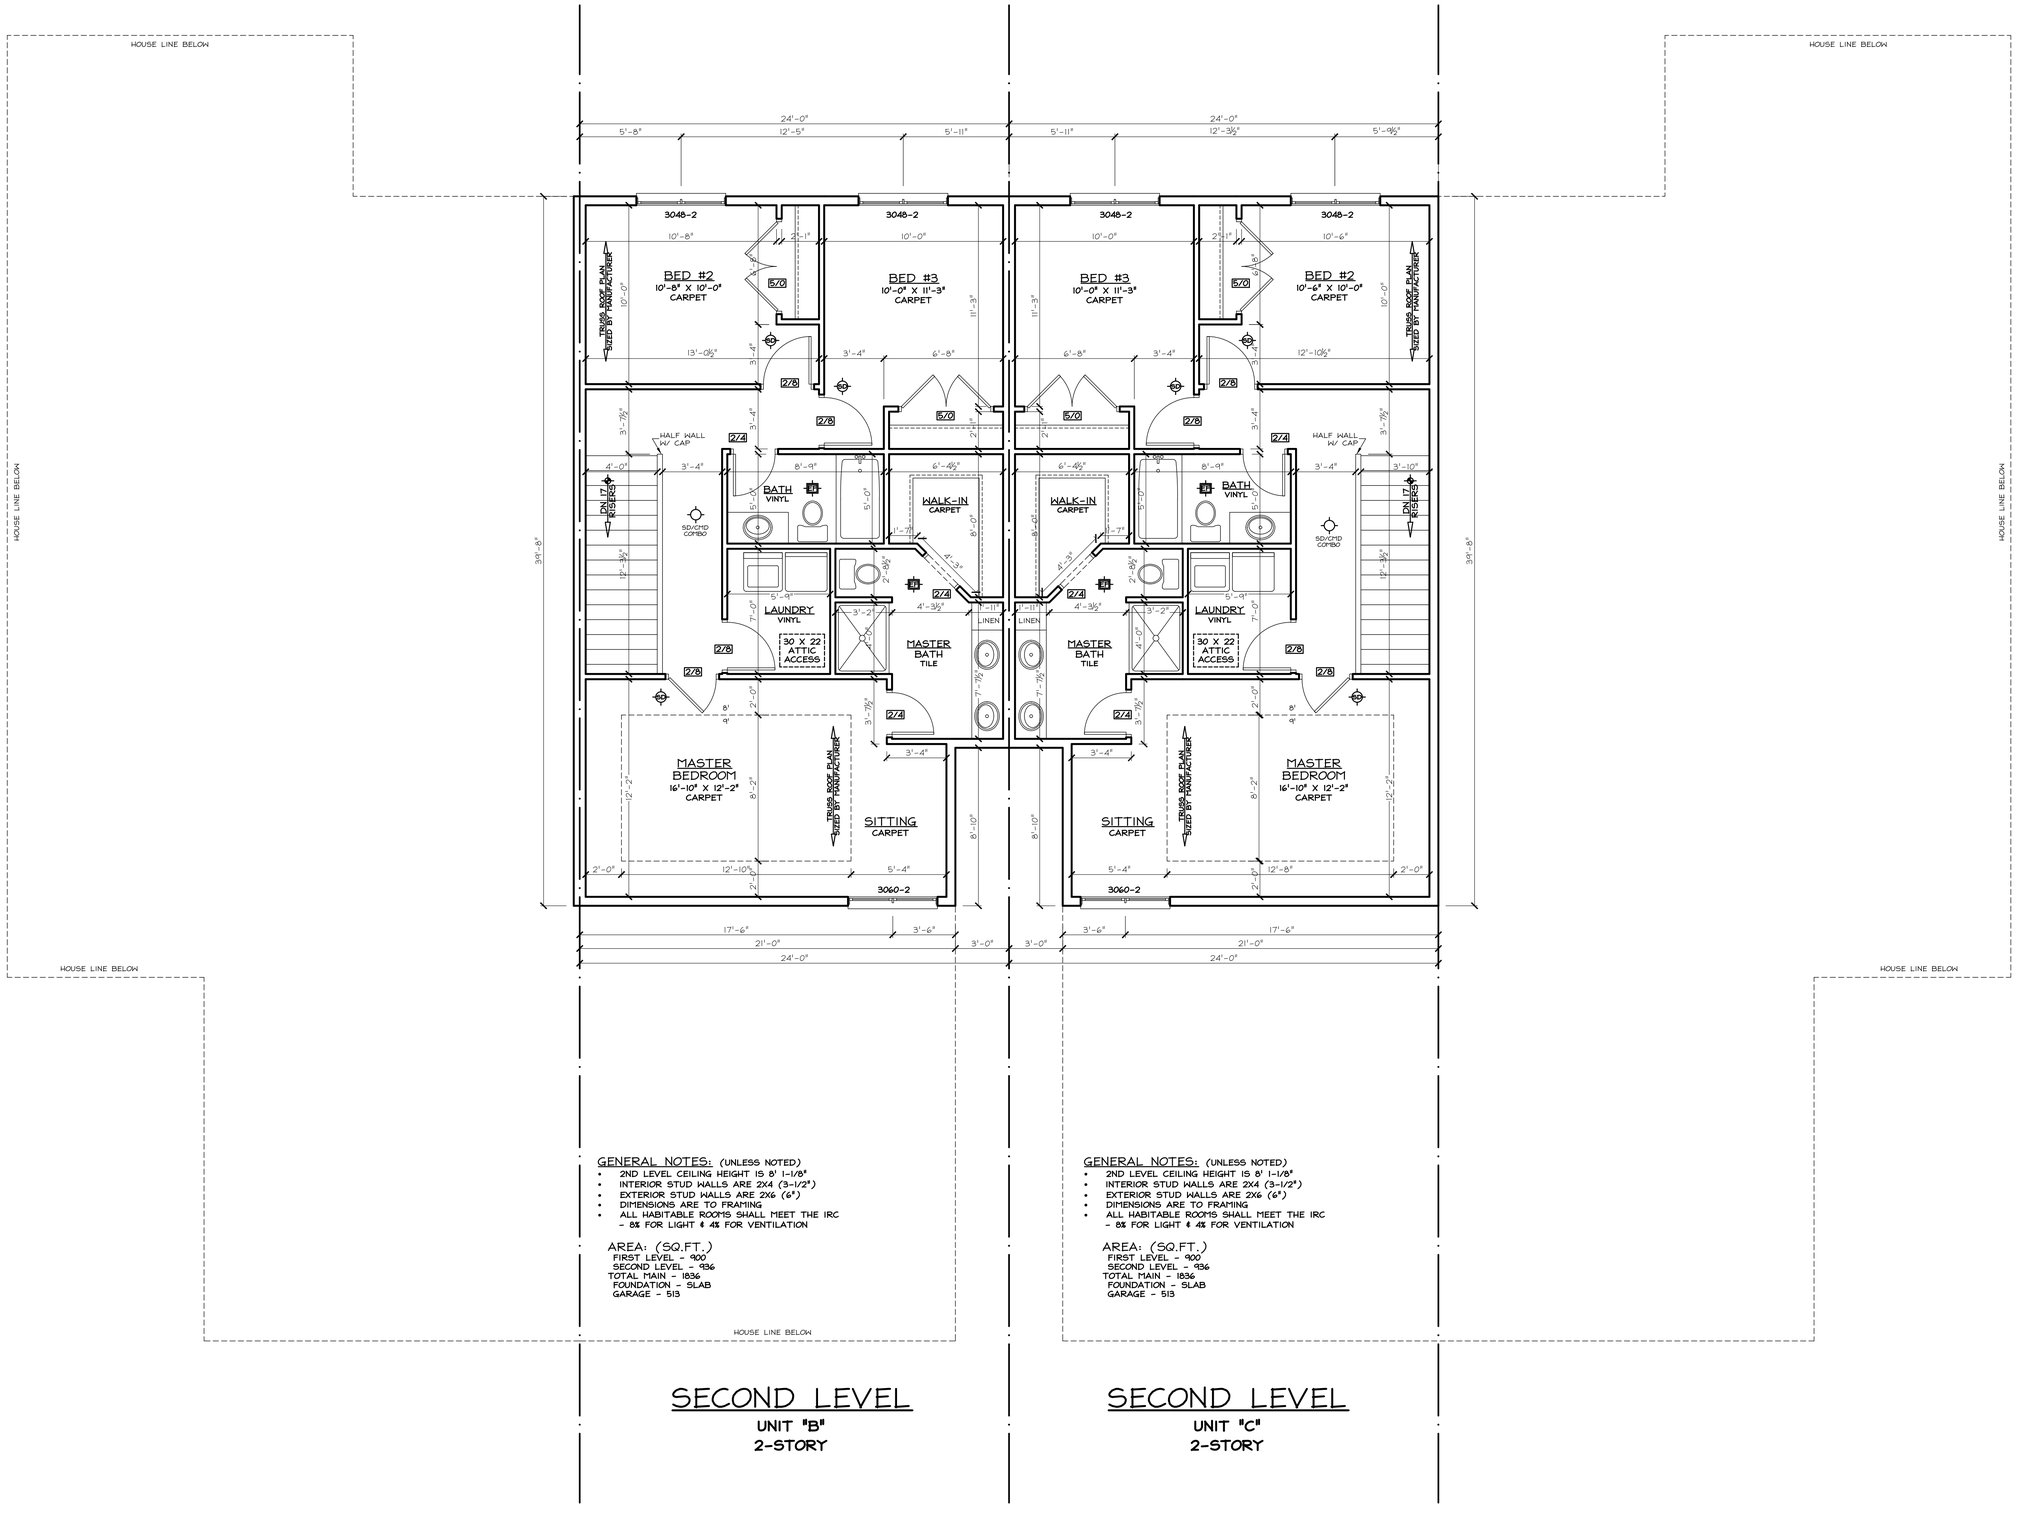

GENERAL NOTES: (UNLESS NOTED)

- 2ND LEVEL CEILING HEIGHT IS 8' 1-1/8"
- INTERIOR STUD WALLS ARE 2X4 (3-1/2")
- EXTERIOR STUD WALLS ARE 2X6 (6")
- DIMENSIONS ARE TO FRAMING
- ALL HABITABLE ROOMS SHALL MEET THE IRC – 8% FOR LIGHT & 4% FOR VENTILATION

AREA: (SQ.FT.)
FIRST LEVEL - 900
SECOND LEVEL - 936
TOTAL MAIN - 1836
FOUNDATION - SLAB
GARAGE - 513

SECOND LEVEL
UNIT "B"
2-STORY

GENERAL NOTES: (UNLESS NOTED)

- 2ND LEVEL CEILING HEIGHT IS 8' 1-1/8"
- INTERIOR STUD WALLS ARE 2X4 (3-1/2")
- EXTERIOR STUD WALLS ARE 2X6 (6")
- DIMENSIONS ARE TO FRAMING
- ALL HABITABLE ROOMS SHALL MEET THE IRC – 8% FOR LIGHT & 4% FOR VENTILATION

AREA: (SQ.FT.)
FIRST LEVEL - 900
SECOND LEVEL - 936
TOTAL MAIN - 1836
FOUNDATION - SLAB
GARAGE - 513

SECOND LEVEL
UNIT "C"
2-STORY

RELEASE FOR ALL LIABILITY AND DAMAGES. THE CUSTOMER HEREBY RELEASES AND HOLDS RESIDENTIAL DRAFTING SERVICES, INC. (RDS), IT'S EMPLOYEES, AND IT'S OWNERS, AND ANY AND ALL CONSULTANTS, STOCK HOUSE DESIGNERS AND AGENTS, HARMLESS AND INDEMNIFY ALL LIABILITY DAMAGES, ARISE FROM THE MATERIALS, USES TO CONSTRUCT OR REPOSITION THE ABOVE OTHER CAUSE WHETHER THE CUSTOMER AGREES THAT ANY CHANGES OR CORRECTIONS TO THE PLANS MUST BE MADE IN WRITING AND THAT RDS HAS A REASONABLE PERIOD OF TIME TO MAKE SUCH CHANGES. THE CUSTOMER ALSO ACKNOWLEDGES AND AGREES THAT IT IS THE CUSTOMERS DUTY AND NOT THE DUTY OF RDS, TO ENSURE THAT THESE PLANS COMPORT TO LOCAL BUILDING CODES.

RESIDENTIAL DRAFTING SERVICES, INC.
(402)730.0791 LINCOLN NE

SMETTER CUSTOM HOMES
TOWNHOMES ON NORTH 10ND STREET
L-1 2 3 4 B-2 WATERFORD ESTATES TOWNHOMES 1ST ADDITION

SCALE 1/4"=1'-0"

7.15.2020

PLAN# SCH084

©RDS COPYRIGHT
IT IS UNLAWFUL TO COPY, REPRODUCE OR USE ANY INFORMATION, IDEAS, OR WORK DERIVED FROM THESE PLANS WITHOUT WRITTEN PERMISSION FROM RDS. VIOLATORS WILL BE PROSECUTED TO THE FULLEST EXTENT OF THE LAW.